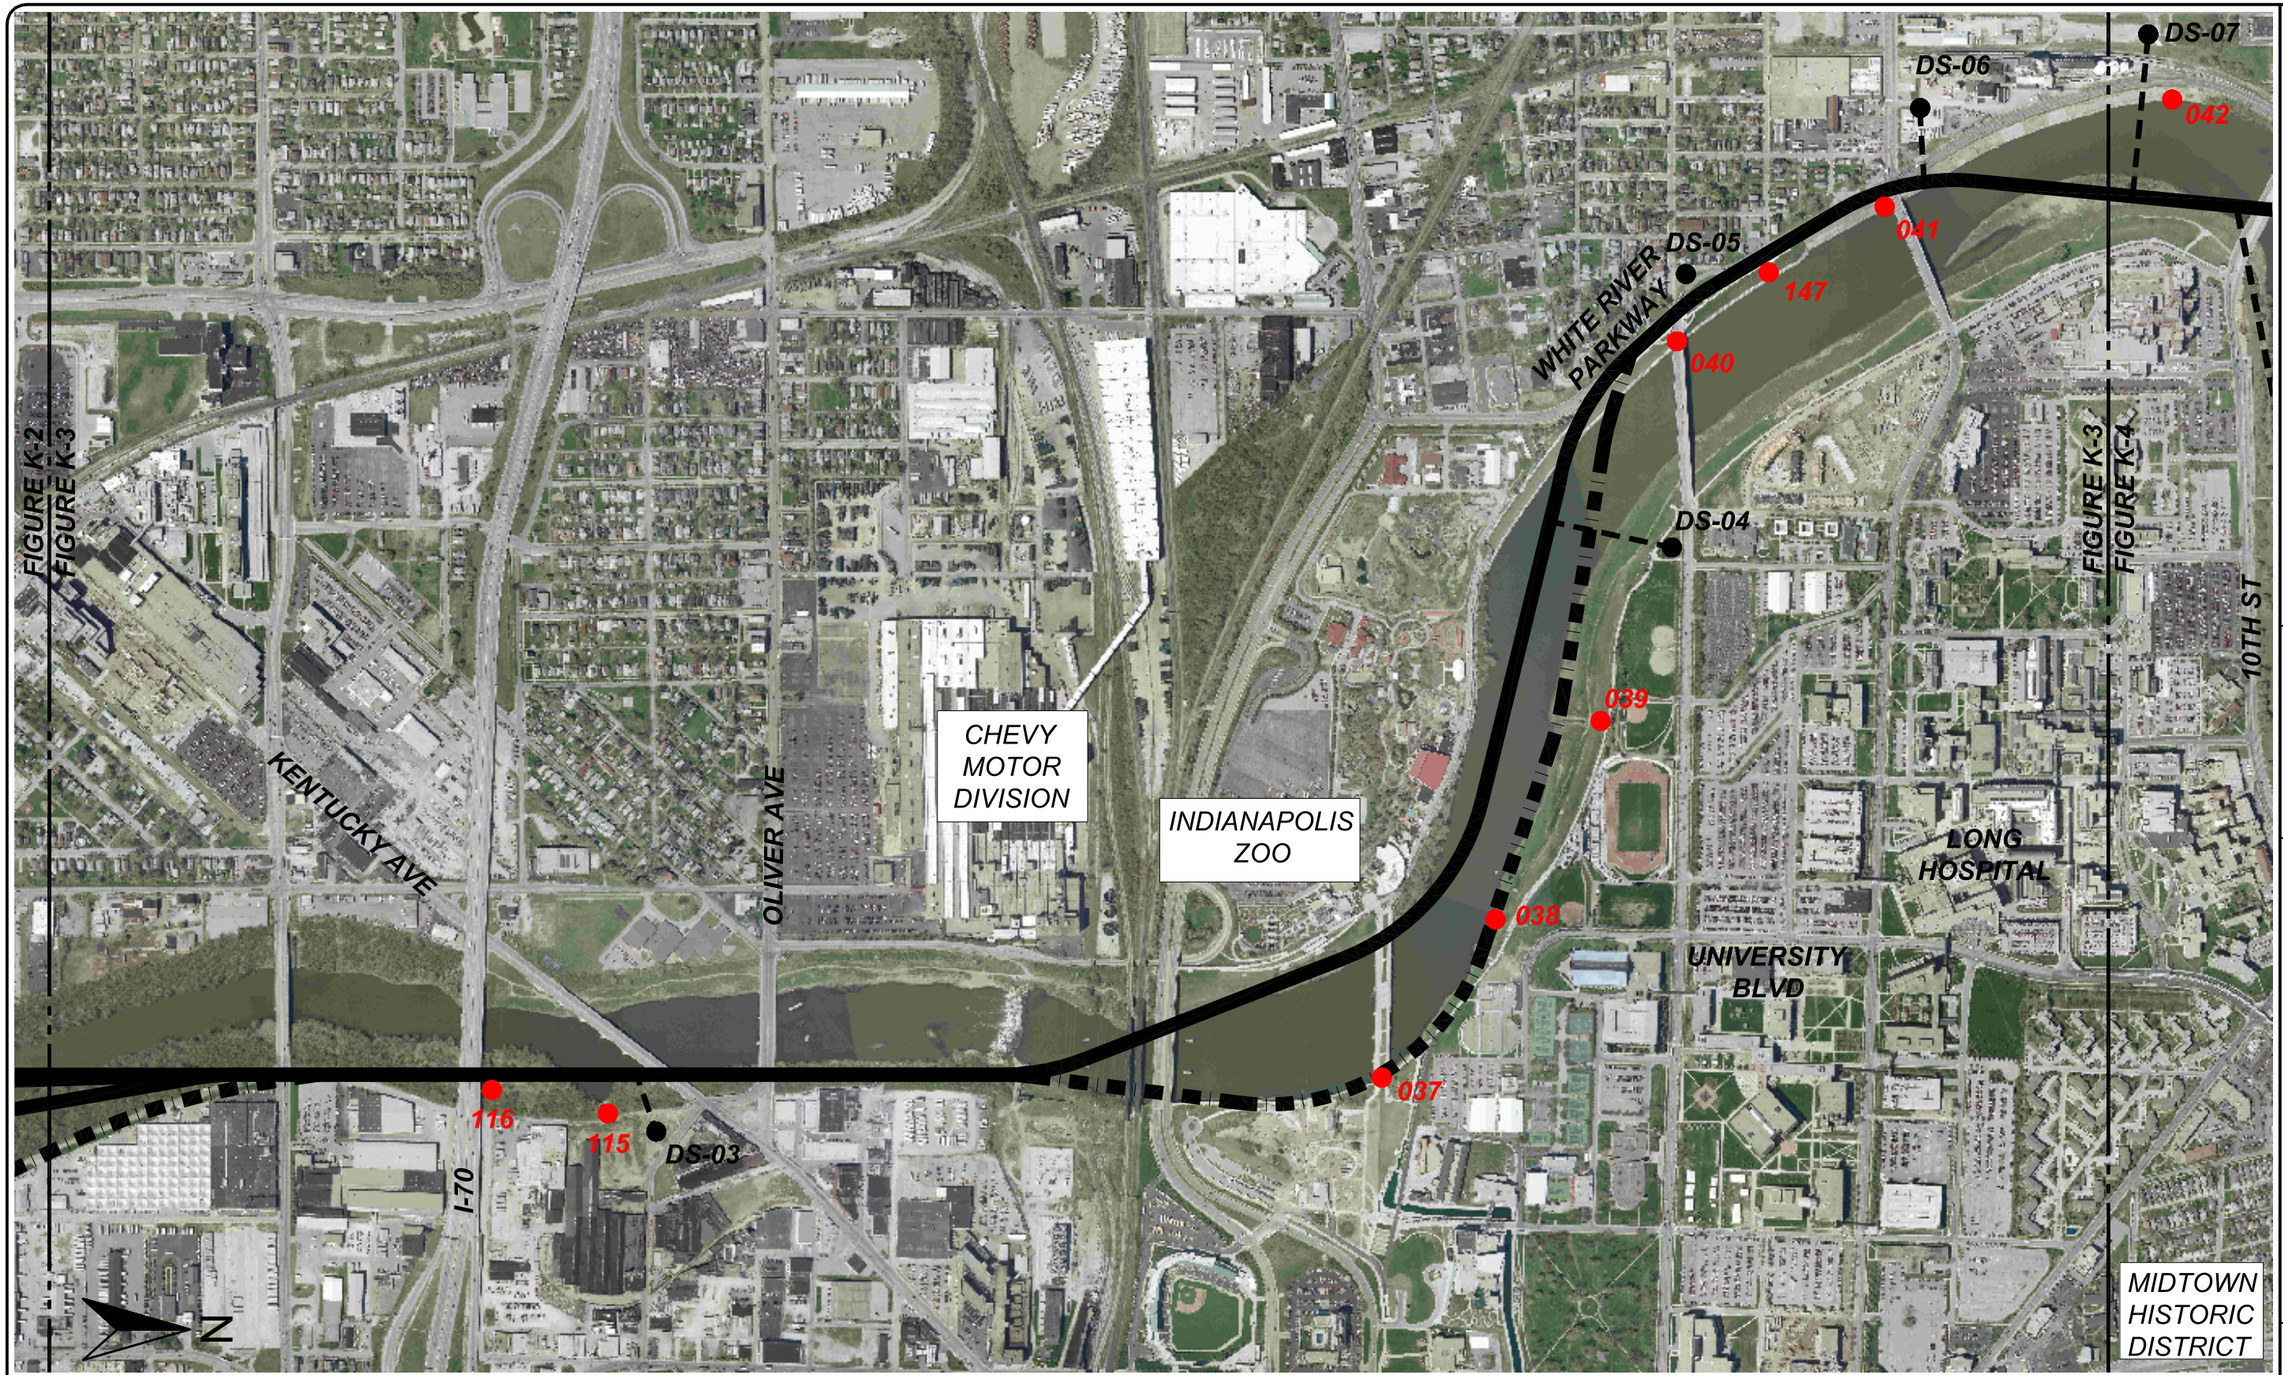

LEGEND:

- TUNNEL ALIGNMENT ALTERNATIVE
- PROPOSED TUNNEL ALIGNMENT
- CONNECTION TUNNELS/ADITS
- DS-01 DROP SHAFT & NUMBER
- 118 CSO OUTFALL & NUMBER

400' 200' 0 400' 800'
SCALE IN FEET

NOTES:
1. WEST ALTERNATIVE TUNNEL ALIGNMENT SHOWN.
2. TUNNEL ALIGNMENTS AND SHAFT AND CSO OUTFALL LOCATIONS HAVE BEEN EXAGGERATED FOR CLARITY AND ARE NOT TO SCALE.

BLACK & VEATCH

DEPT OF PUBLIC WORKS/USACE
FALL CREEK EVALUATION STUDY
FINAL REPORT

APPENDIX K
PROPOSED TUNNEL ALIGNMENT
K-3

PROJECT NO.
41330

FIGURE
K-3

FD41330_B
D41330_A