FIGURE C-5	PROJECT NO. 41330		DEPT OF PUBLIC WORKS/USACE FALL CREEK EVALUATION STUDY APPENDIX C CONSOLIDATION SEWER AND DROP SHAFT LOCATION PLANS DROPSHAFT - 04.1

BLACK & VEATCH

GEC
Gulf Engineers & Consultants

Legend:

- Drop Shaft
- Diversion Structure
- CSO Points
- IWC Hydrants
- Sanitary Structures
- Storm Structures
- Consolidation Sewers
- Dropshaft Area
- IWC Main
- Parcels/Easement
- Sanitary Sewer
- Storm Line
- Steamline
- West Tunnel
- East Tunnel
- Central Tunnel

50 25 0 50 100 Feet

N

1:1,200

FIGURE C-5A

PROJECT NO. 41330

DEPT OF PUBLIC WORKS/USACE
FALL CREEK EVALUATION STUDY

APPENDIX C CONSOLIDATION SEWER
AND DROP SHAFT LOCATION PLANS
DROPSHAFT - 04.2

BLACK & VEATCH

GEC
Gulf Engineers & Consultants

Legend:

- Drop Shaft
- Diversion Structure
- CSO Points
- IWC Hydrants
- Sanitary Structures
- Storm Structures
- Consolidation Sewers
- Dropshaft Area
- IWC Main
- Parcels/Easement
- Sanitary Sewer
- Storm Line
- Steamline
- West Tunnel
- East Tunnel
- Central Tunnel

50 25 0 50 100 Feet

N

1:1,200

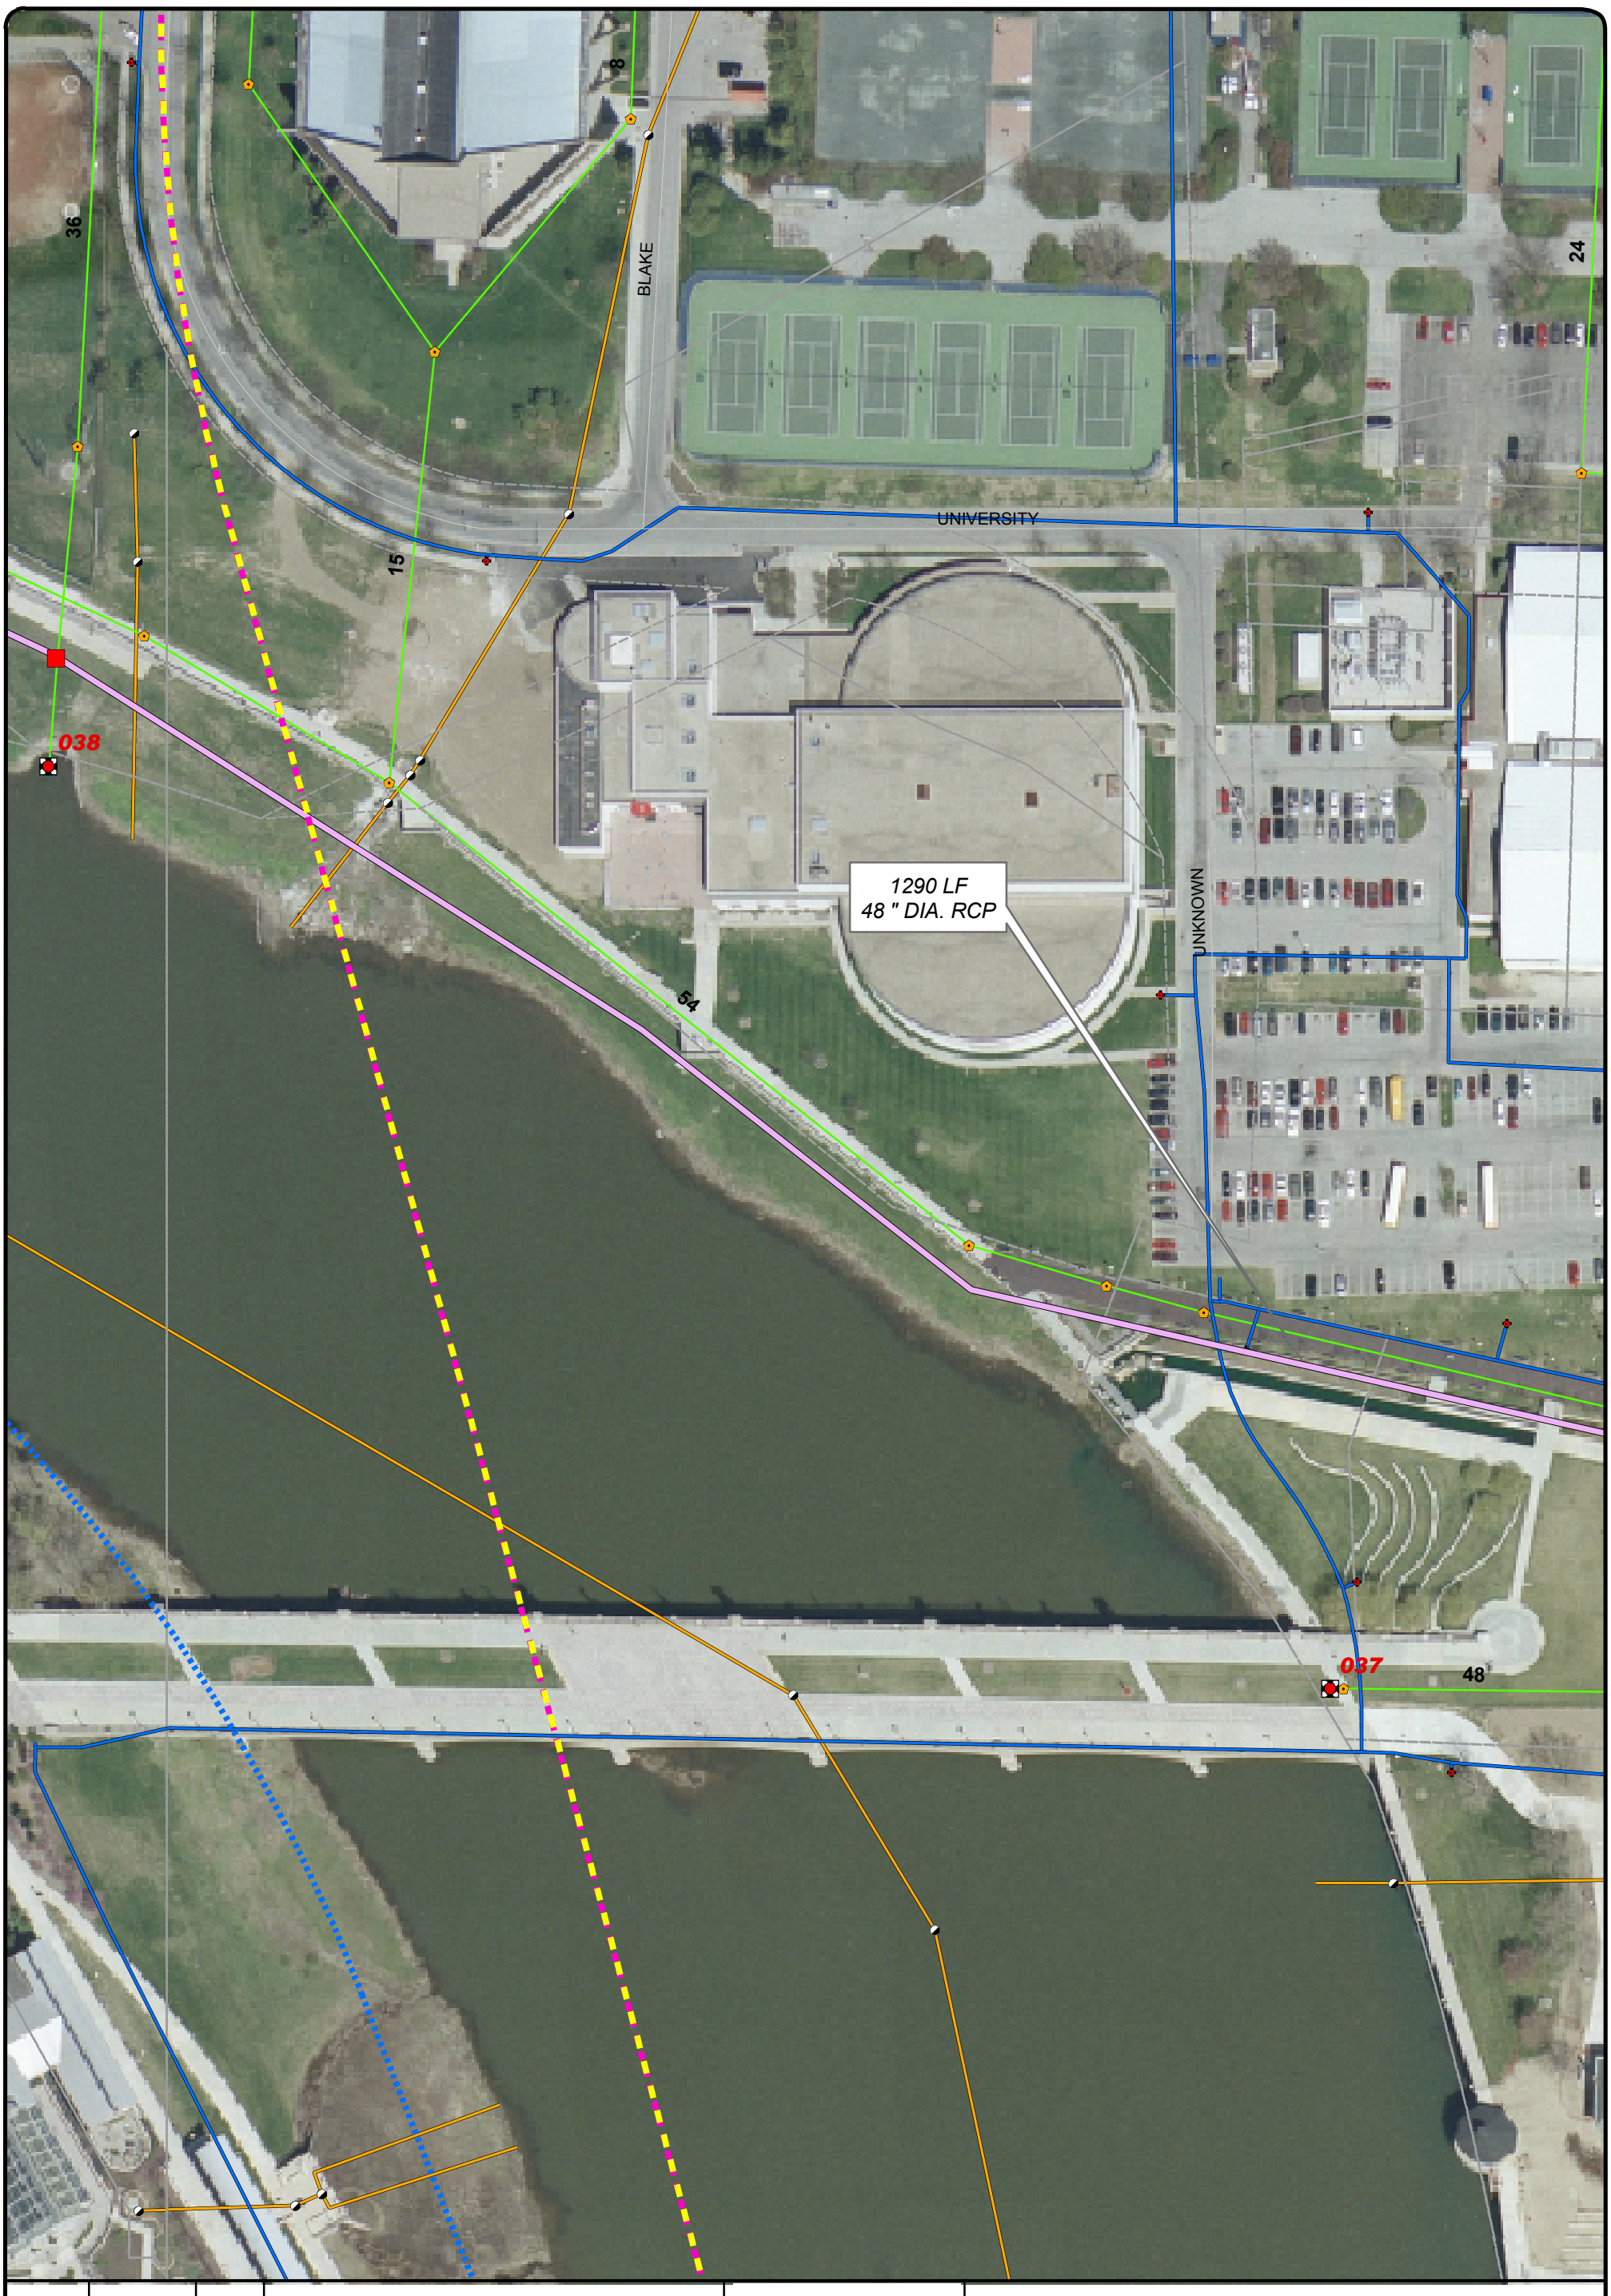

FIGURE C-5B

PROJECT NO. 41330

DEPT OF PUBLIC WORKS/USACE
FALL CREEK EVALUATION STUDY

APPENDIX C CONSOLIDATION SEWER
AND DROP SHAFT LOCATION PLANS
DROPSHAFT - 04.3

BLACK & VEATCH

GEC
Gulf Engineers & Consultants

Legend:

- Drop Shaft
- Diversion Structure
- CSO Points
- IWC Hydrants
- Sanitary Structures
- Storm Structures
- Consolidation Sewers
- Dropshaft Area
- IWC Main
- Parcels/Easement
- Sanitary Sewer
- Storm Line
- Steamline
- West Tunnel
- East Tunnel
- Central Tunnel

50 25 0 50 100 Feet

N

1:1,200

FIGURE C-6	PROJECT NO. 41330		DEPT OF PUBLIC WORKS/USACE FALL CREEK EVALUATION STUDY APPENDIX C CONSOLIDATION SEWER AND DROP SHAFT LOCATION PLANS DROPSHAFT - 05

BLACK & VEATCH

GEC
Gulf Engineers & Consultants

Legend:

- Drop Shaft
- Diversion Structure
- CSO Points
- IWC Hydrants
- Sanitary Structures
- Storm Structures
- Consolidation Sewers
- Dropshaft Area
- IWC Main
- Parcels/Easement
- Sanitary Sewer
- Storm Line
- Steamline
- West Tunnel
- East Tunnel
- Central Tunnel

50 25 0 50 100 Feet

N

1:1,200

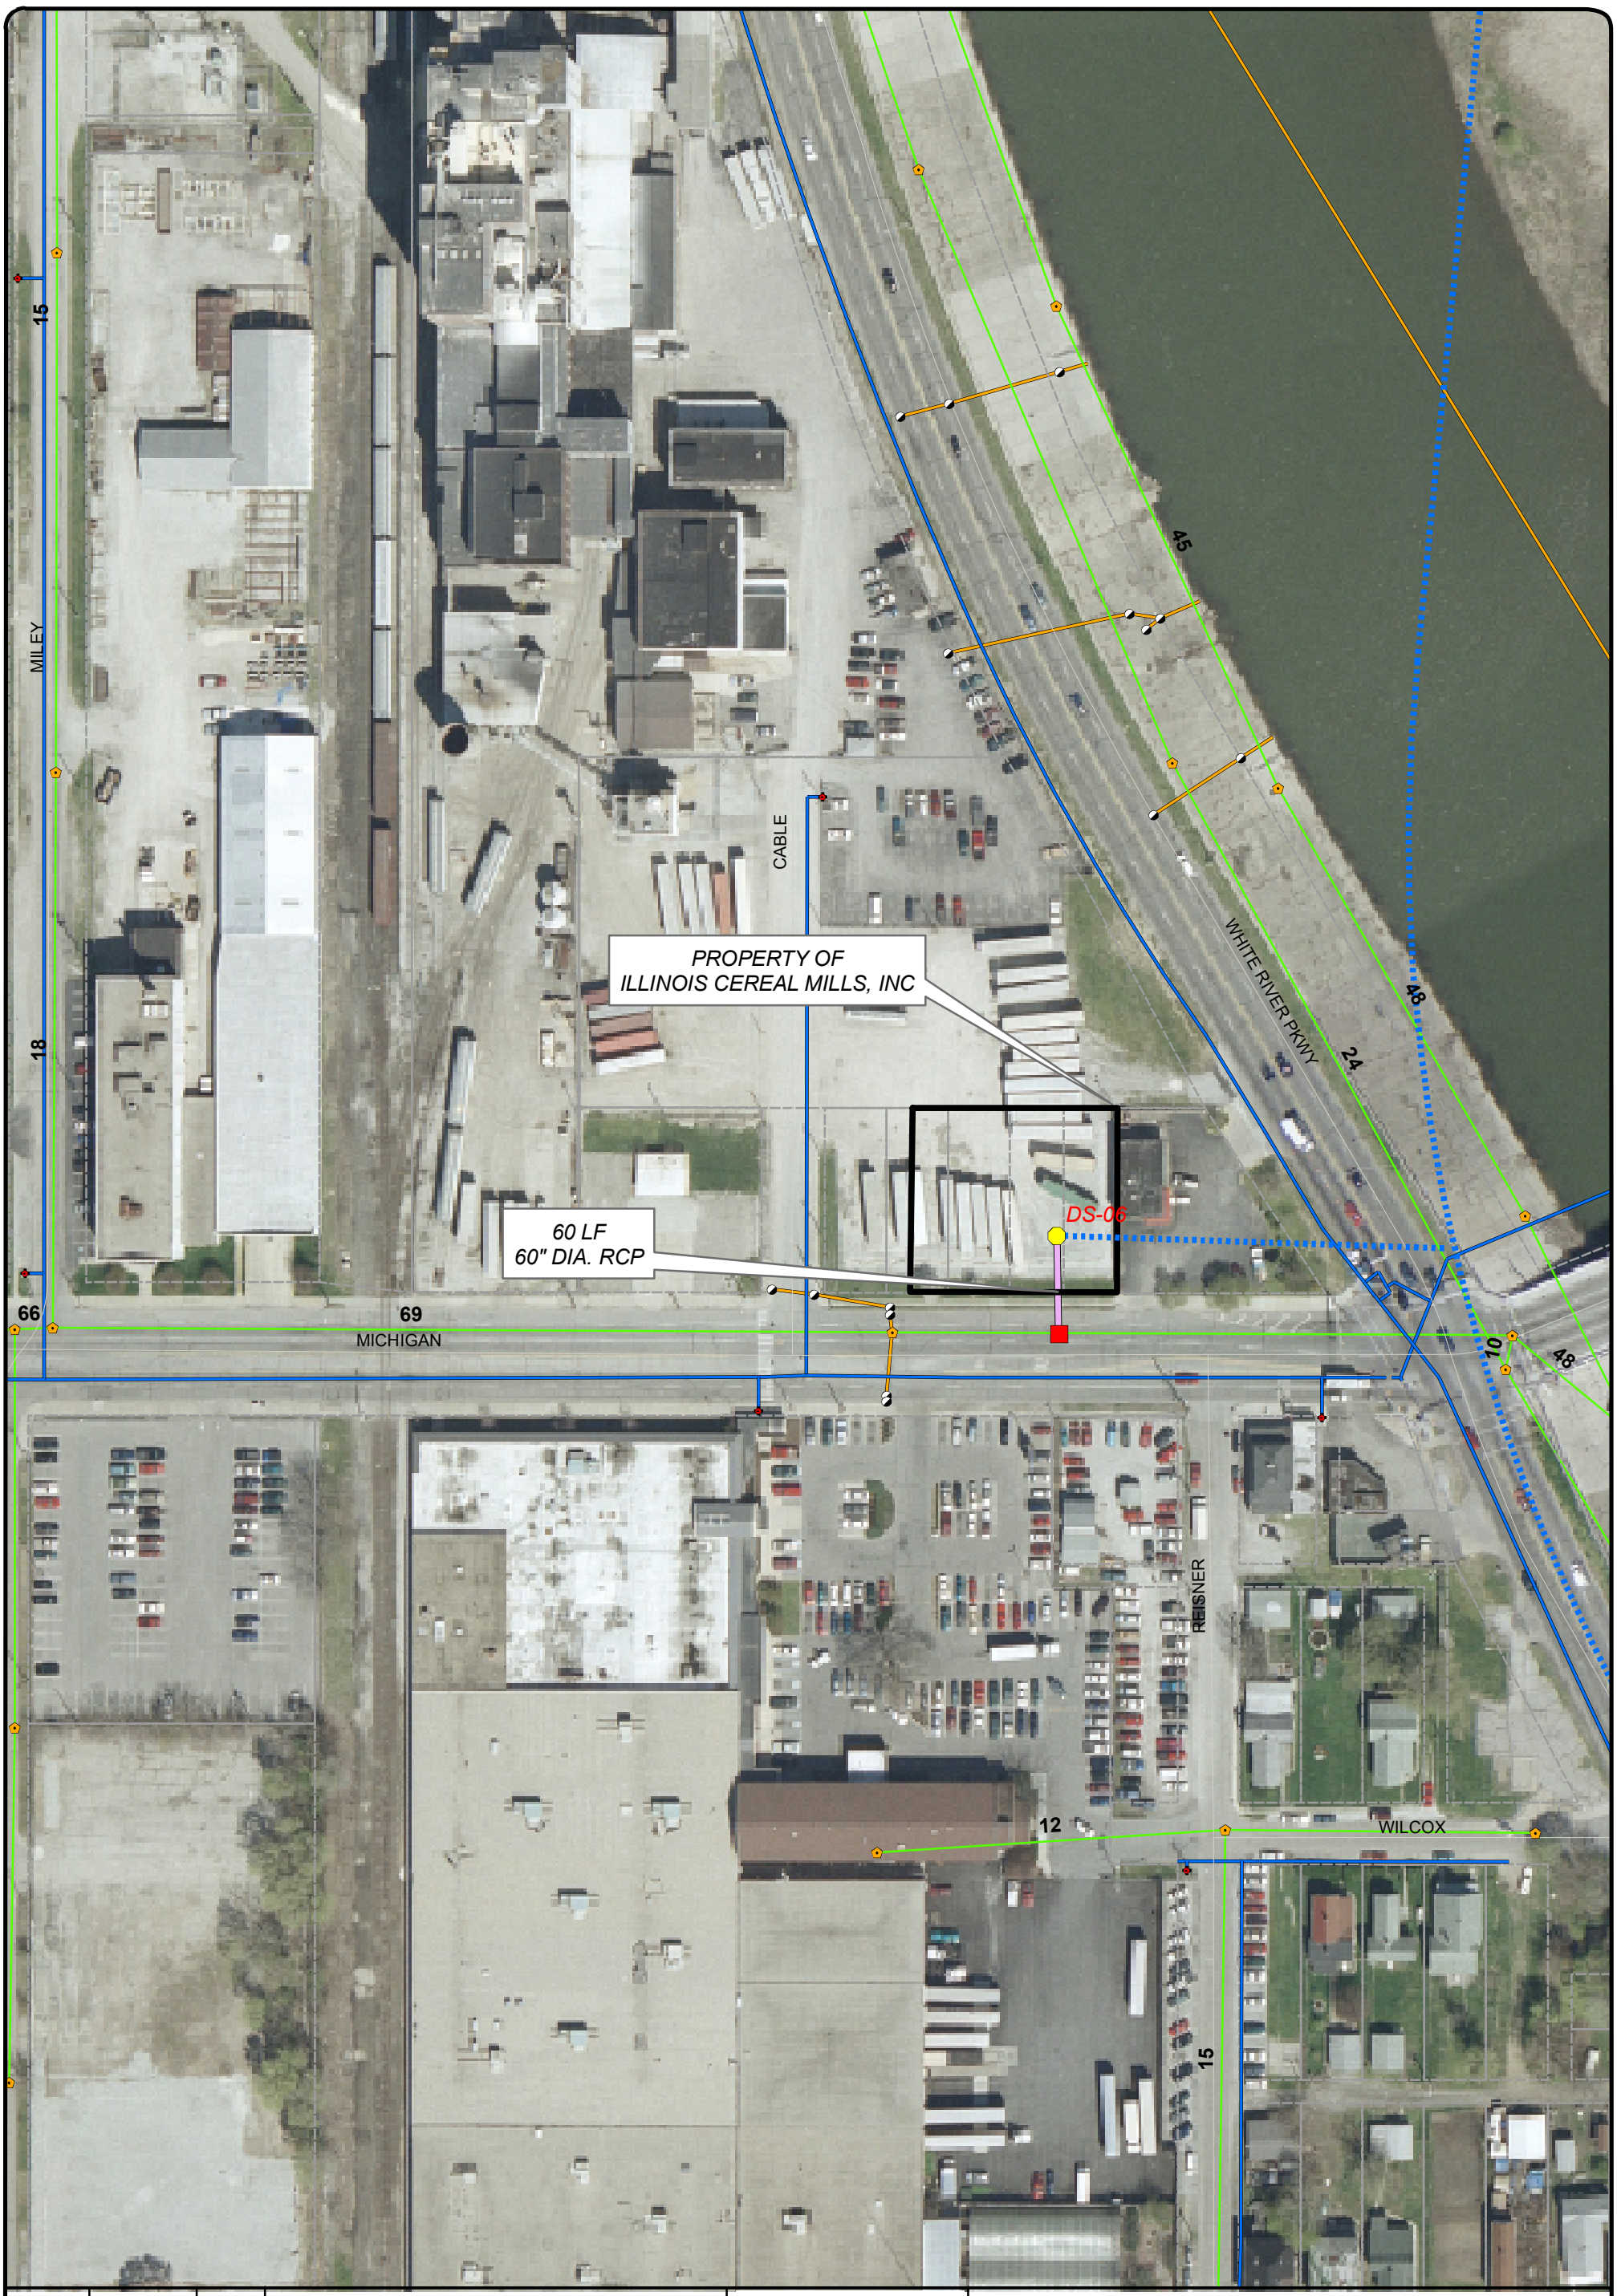

FIGURE C-7	PROJECT NO. 41330		DEPT OF PUBLIC WORKS/USACE FALL CREEK EVALUATION STUDY APPENDIX C CONSOLIDATION SEWER AND DROP SHAFT LOCATION PLANS DROPSHAFT - 06	BLACK & VEATCH GEC Gulf Engineers & Consultants	**Legend:** Drop Shaft Diversion Structure CSO Points IWC Hydrants Sanitary Structures Storm Structures Consolidation Sewers Dropshaft Area IWC Main Parcels/Easement Sanitary Sewer Storm Line Steamline West Tunnel East Tunnel Central Tunnel 50 25 0 50 100 Feet N 1:1,200