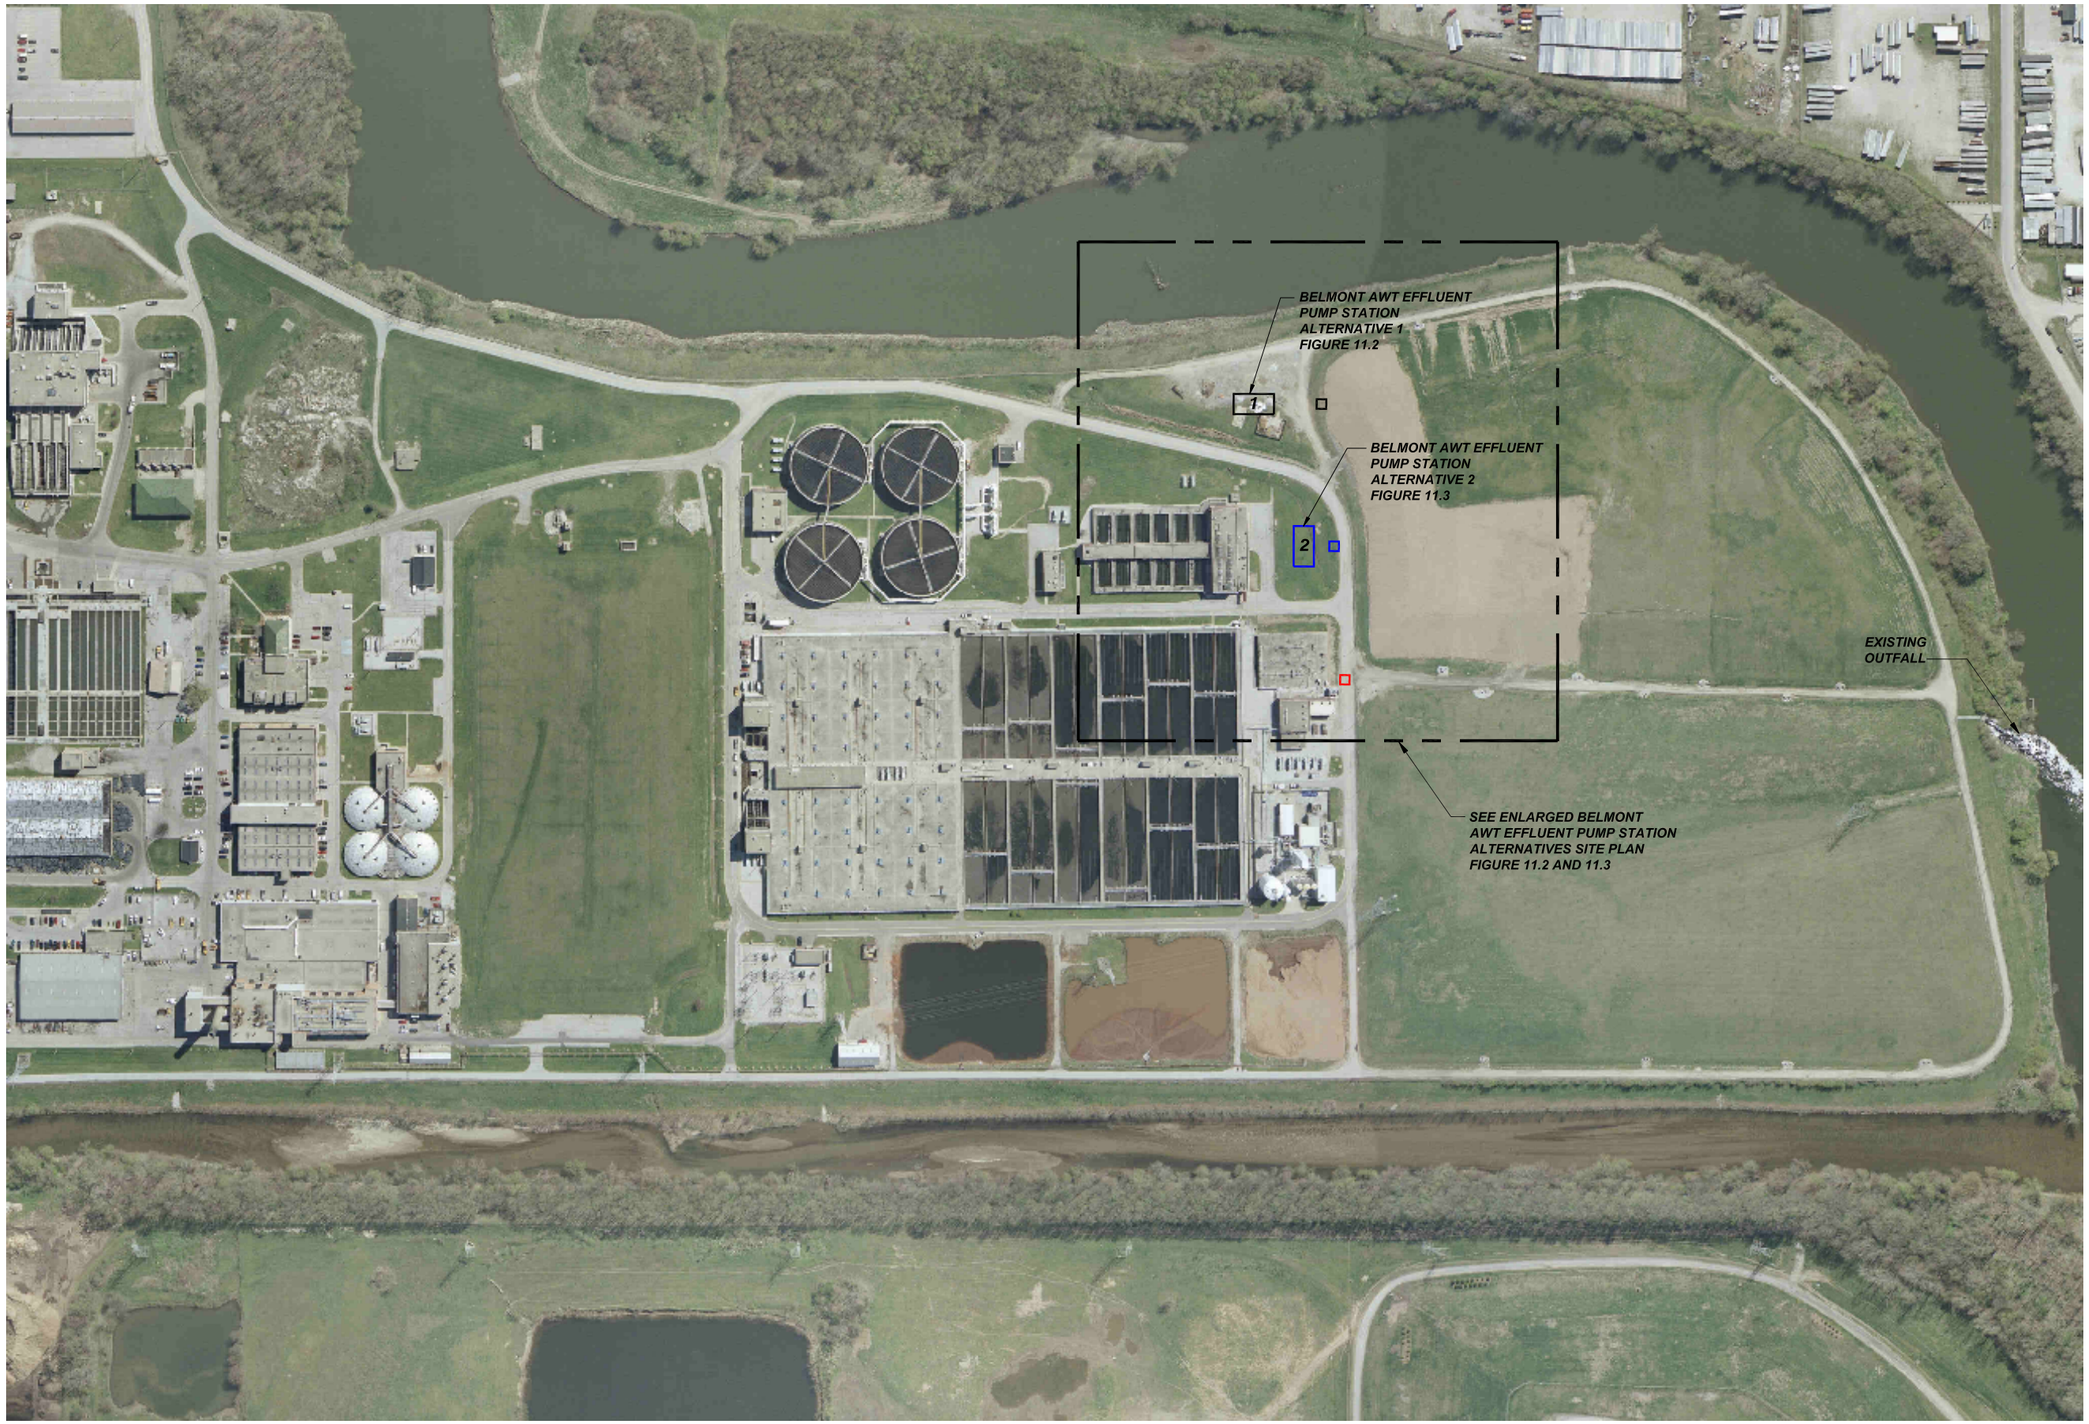

BELMONT AWT EFFLUENT
PUMP STATION ALTERNATIVES
SITE PLAN
1" = 150'-0"

N

BLACK & VEATCH

DEPT OF PUBLIC WORKS/USACE
FALL CREEK EVALUATION STUDY
FINAL REPORT

PROPOSED BELMONT AWT
EFFLUENT PUMP STATION
ALTERNATIVES SITE PLAN

PROJECT NO.
41330

FIGURE
11.1

FD41330_B
D41330_B