FD41330_B
D41330_B

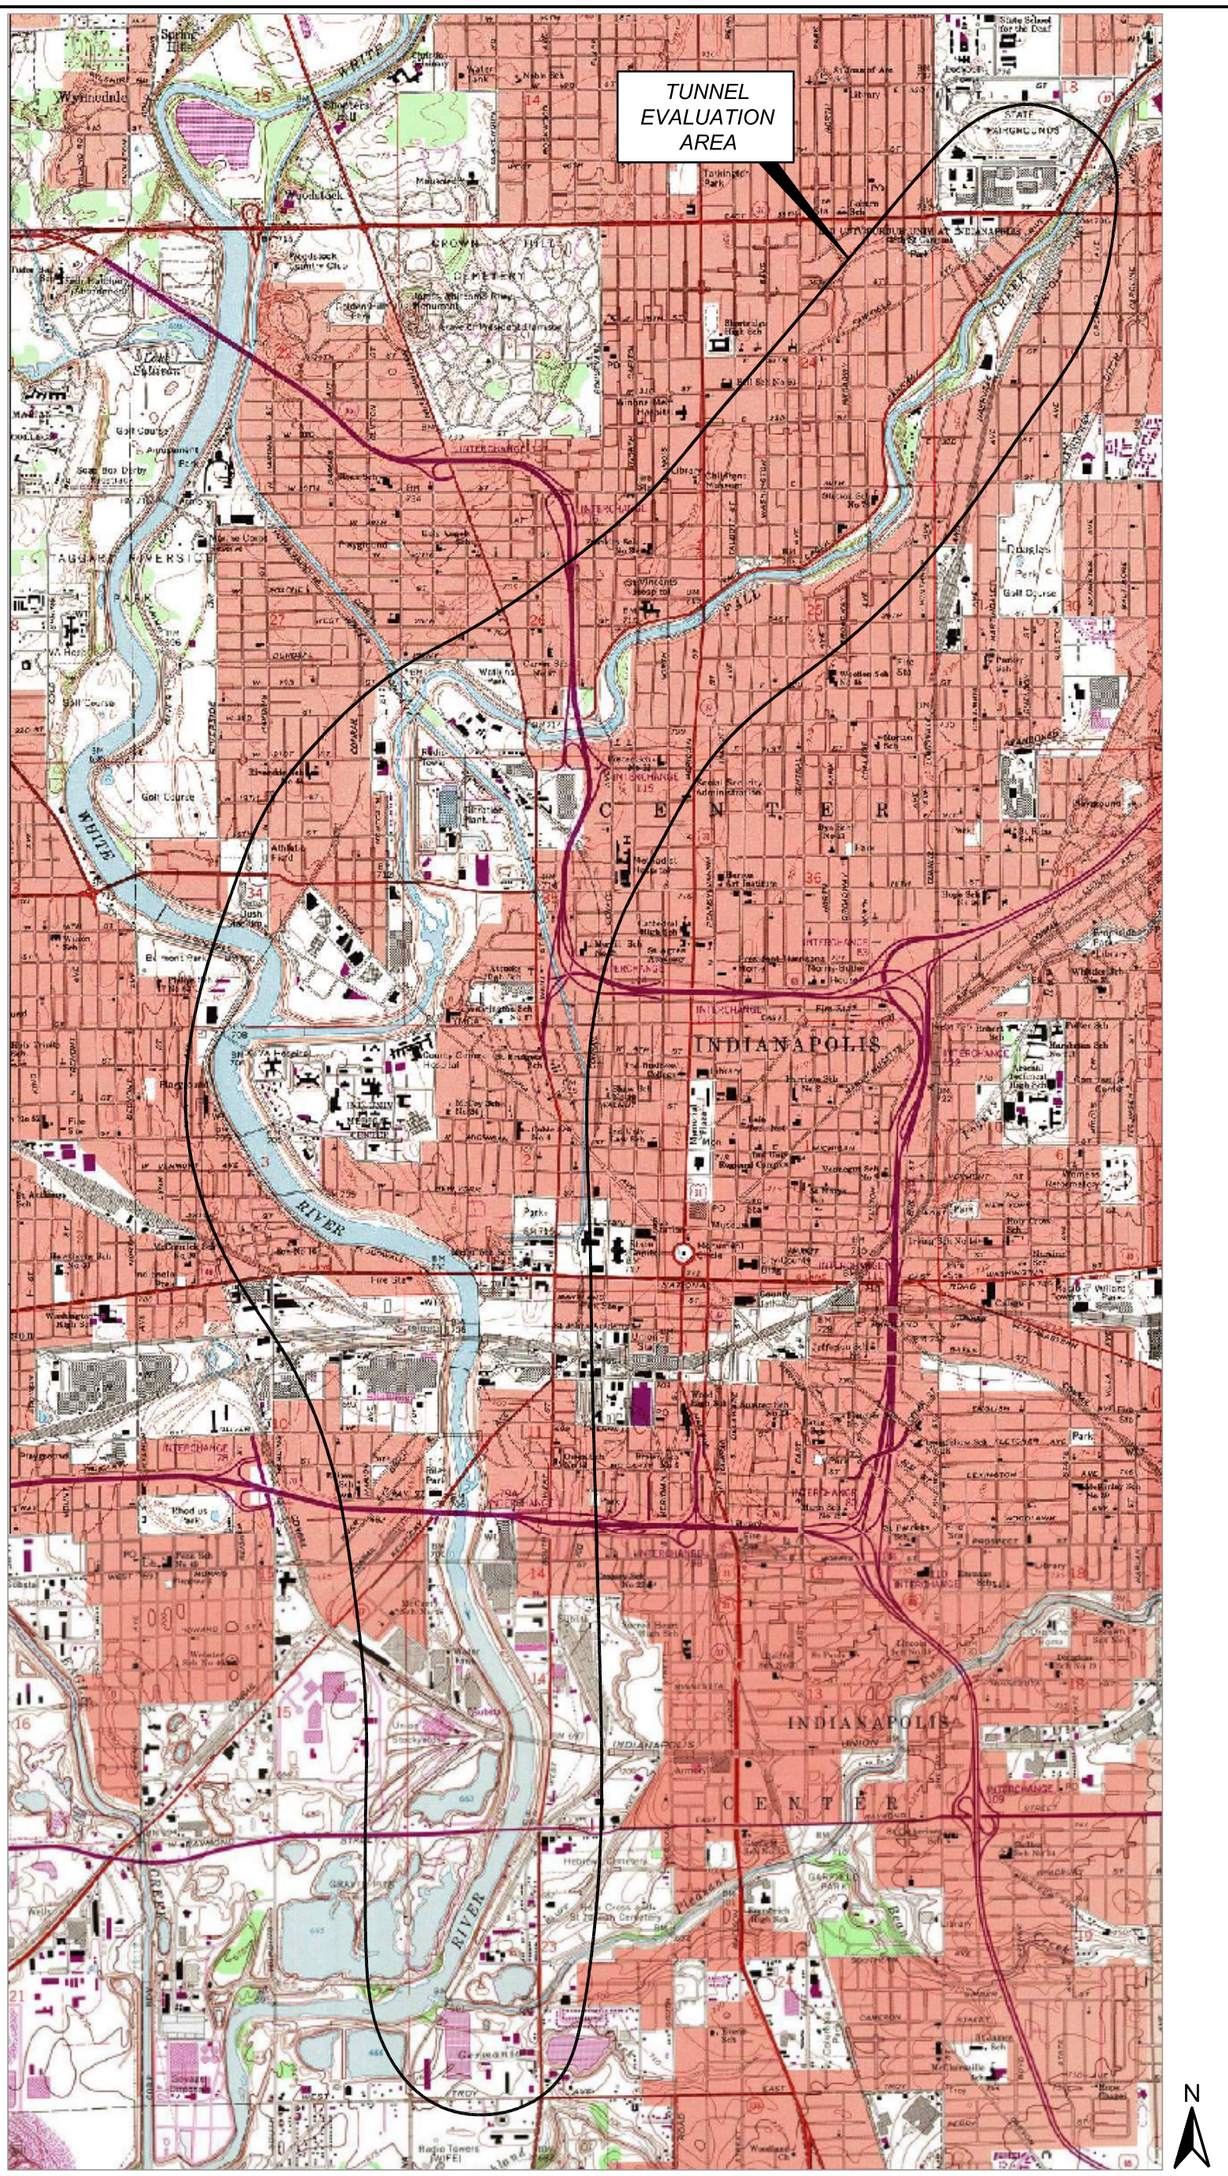

LOCATION TOPOGRAPHY OF
TUNNEL EVALUATION AREA
NOT TO SCALE

FIGURE 2.1	PROJECT NO. 41330	DEPT OF PUBLIC WORKS/USACE FALL CREEK EVALUATON STUDY FINAL REPORT LOCATION TOPOGRAPHY OF TUNNEL EVALUATION AREA	BLACK & VEATCH GEC Gulf Engineers and Consultants