FD41330_B
D41330_B

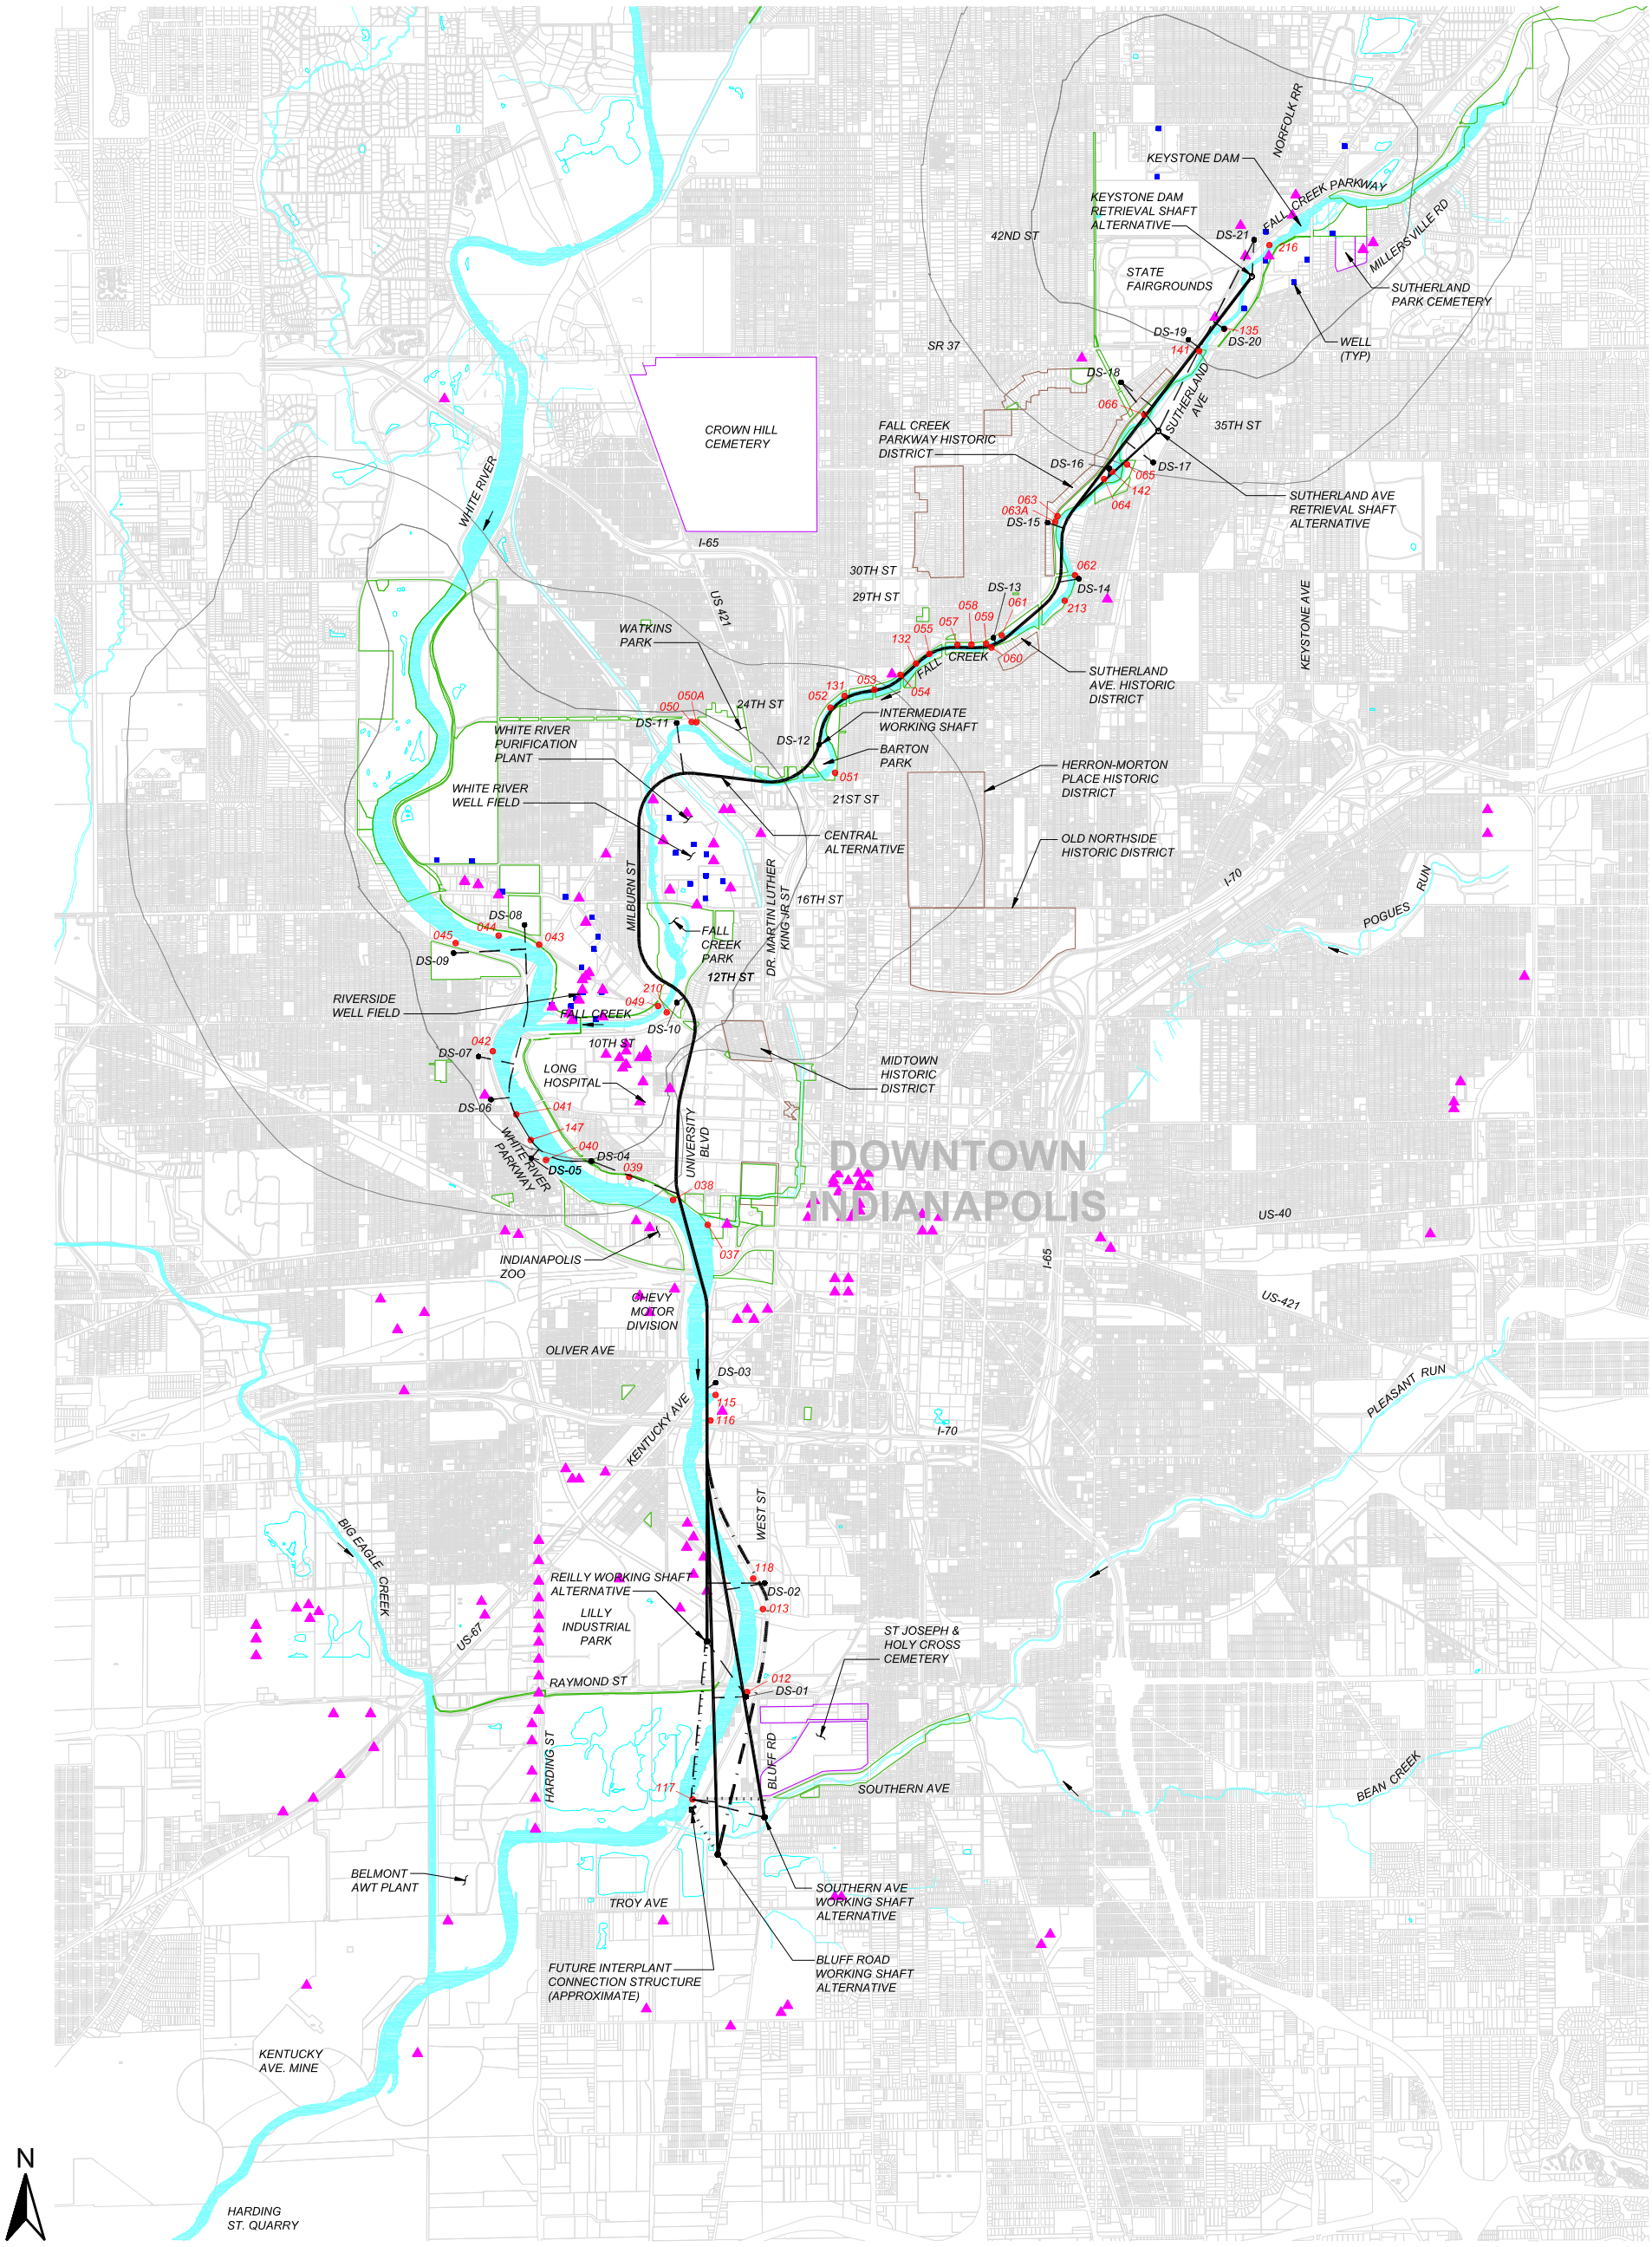

LEGEND:

- HISTORIC DISTRICTS
- CEMETERY LOCATIONS
- PARKS & GREENWAYS
- WORKING SHAFT
- RETRIEVAL SHAFT
- DS-01 DROP SHAFT & NUMBER
- 118 CSO OUTFALL & NUMBER
- PUBLIC WELL (APPROXIMATE LOCATIONS)
- WELL PROTECTION AREAS
- HIGH CAPACITY WELL
- TUNNEL ALIGNMENT
- TUNNEL ALIGNMENT ALTERNATIVE
- CONNECTION TO INTERPLANT CONNECTION STRUCTURE
- DROP SHAFT CONNECTOR TUNNELS

2000' 0 2000' 4000'
1"=4000'
SCALE IN FEET

NOTE:
TUNNEL ALIGNMENT ALTERNATIVES AND SHAFT LOCATIONS HAVE BEEN EXAGGERATED FOR CLARITY IN THIS MAP AND ARE NOT TO SCALE.

FIGURE 3.3	PROJECT NO. 41330	DEPT OF PUBLIC WORKS/USACE FALL CREEK EVALUATION STUDY FINAL REPORT PROPOSED TUNNEL ALIGNMENT CENTRAL ALTERNATIVE	BLACK & VEATCH GEC Gulf Engineers and Consultants