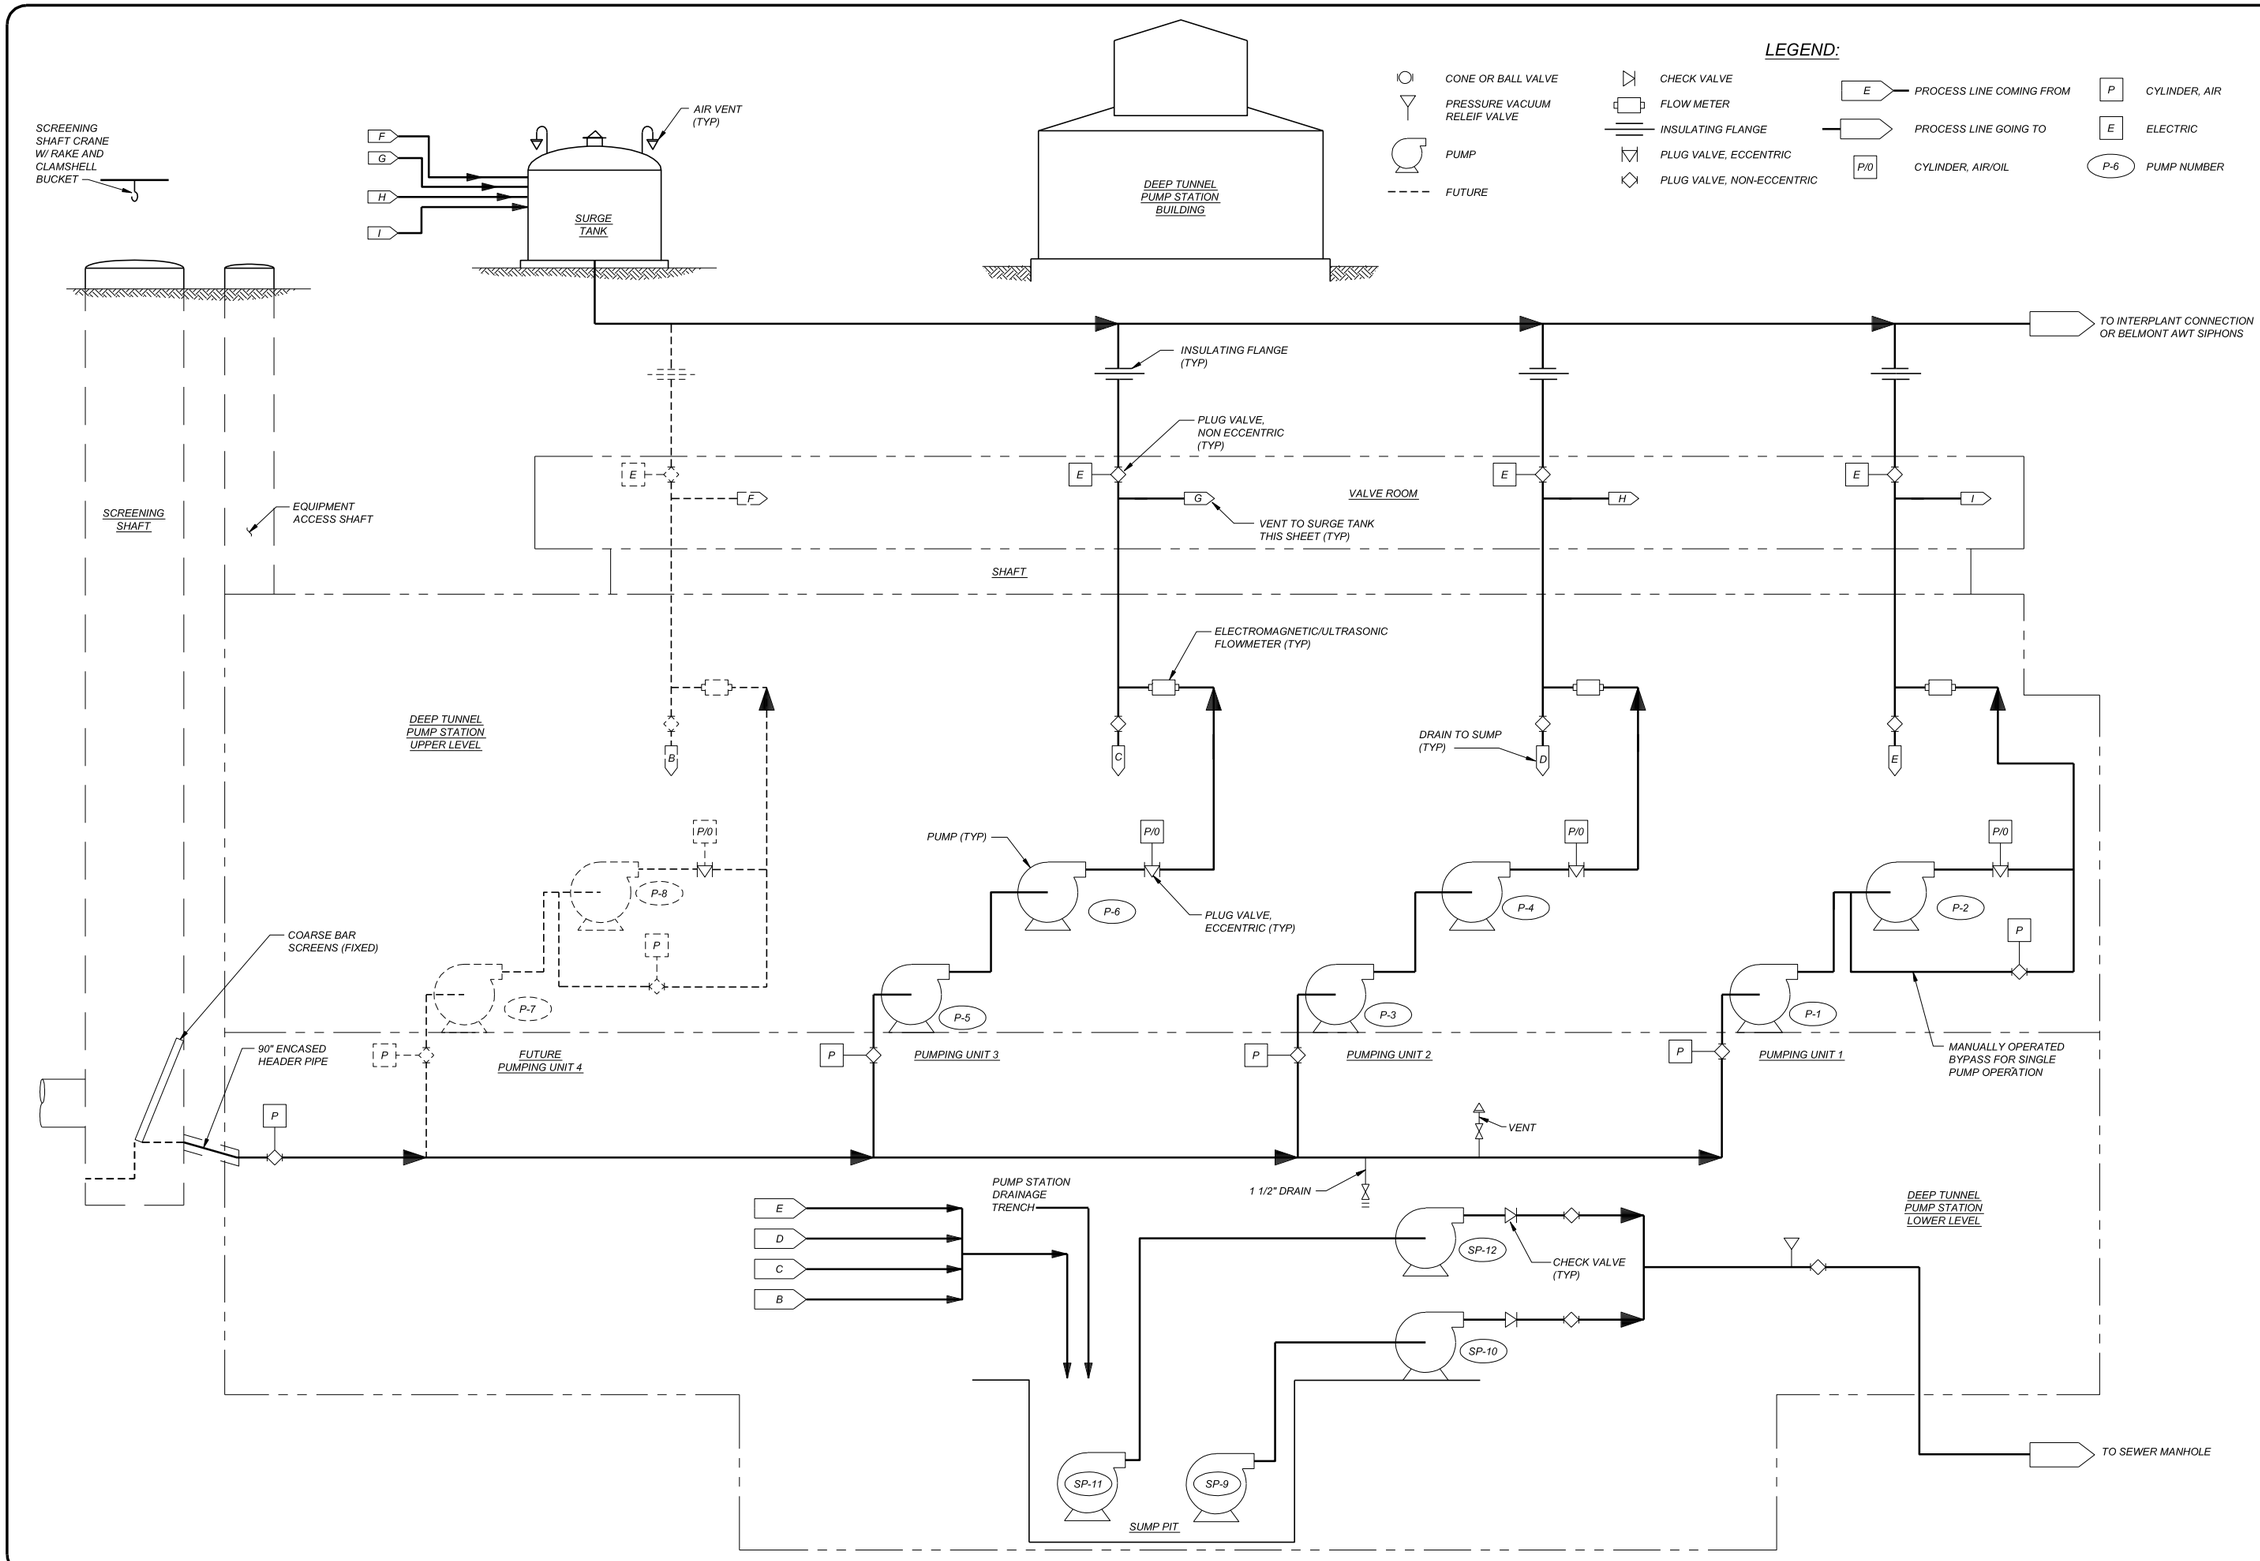

BLACK & VEATCH

Gulf Engineers and Consultants

DEPT OF PUBLIC WORKS/USACE
FALL CREEK EVALUATION STUDY
FINAL REPORT

PROPOSED DEEP TUNNEL PUMP STATION
MECHANICAL PROCESS SCHEMATIC
ALTERNATIVE 2

PROJECT NO.
41330

FIGURE
4.2

FD41330_B
D41330_B