FD41330_B
D41330_B

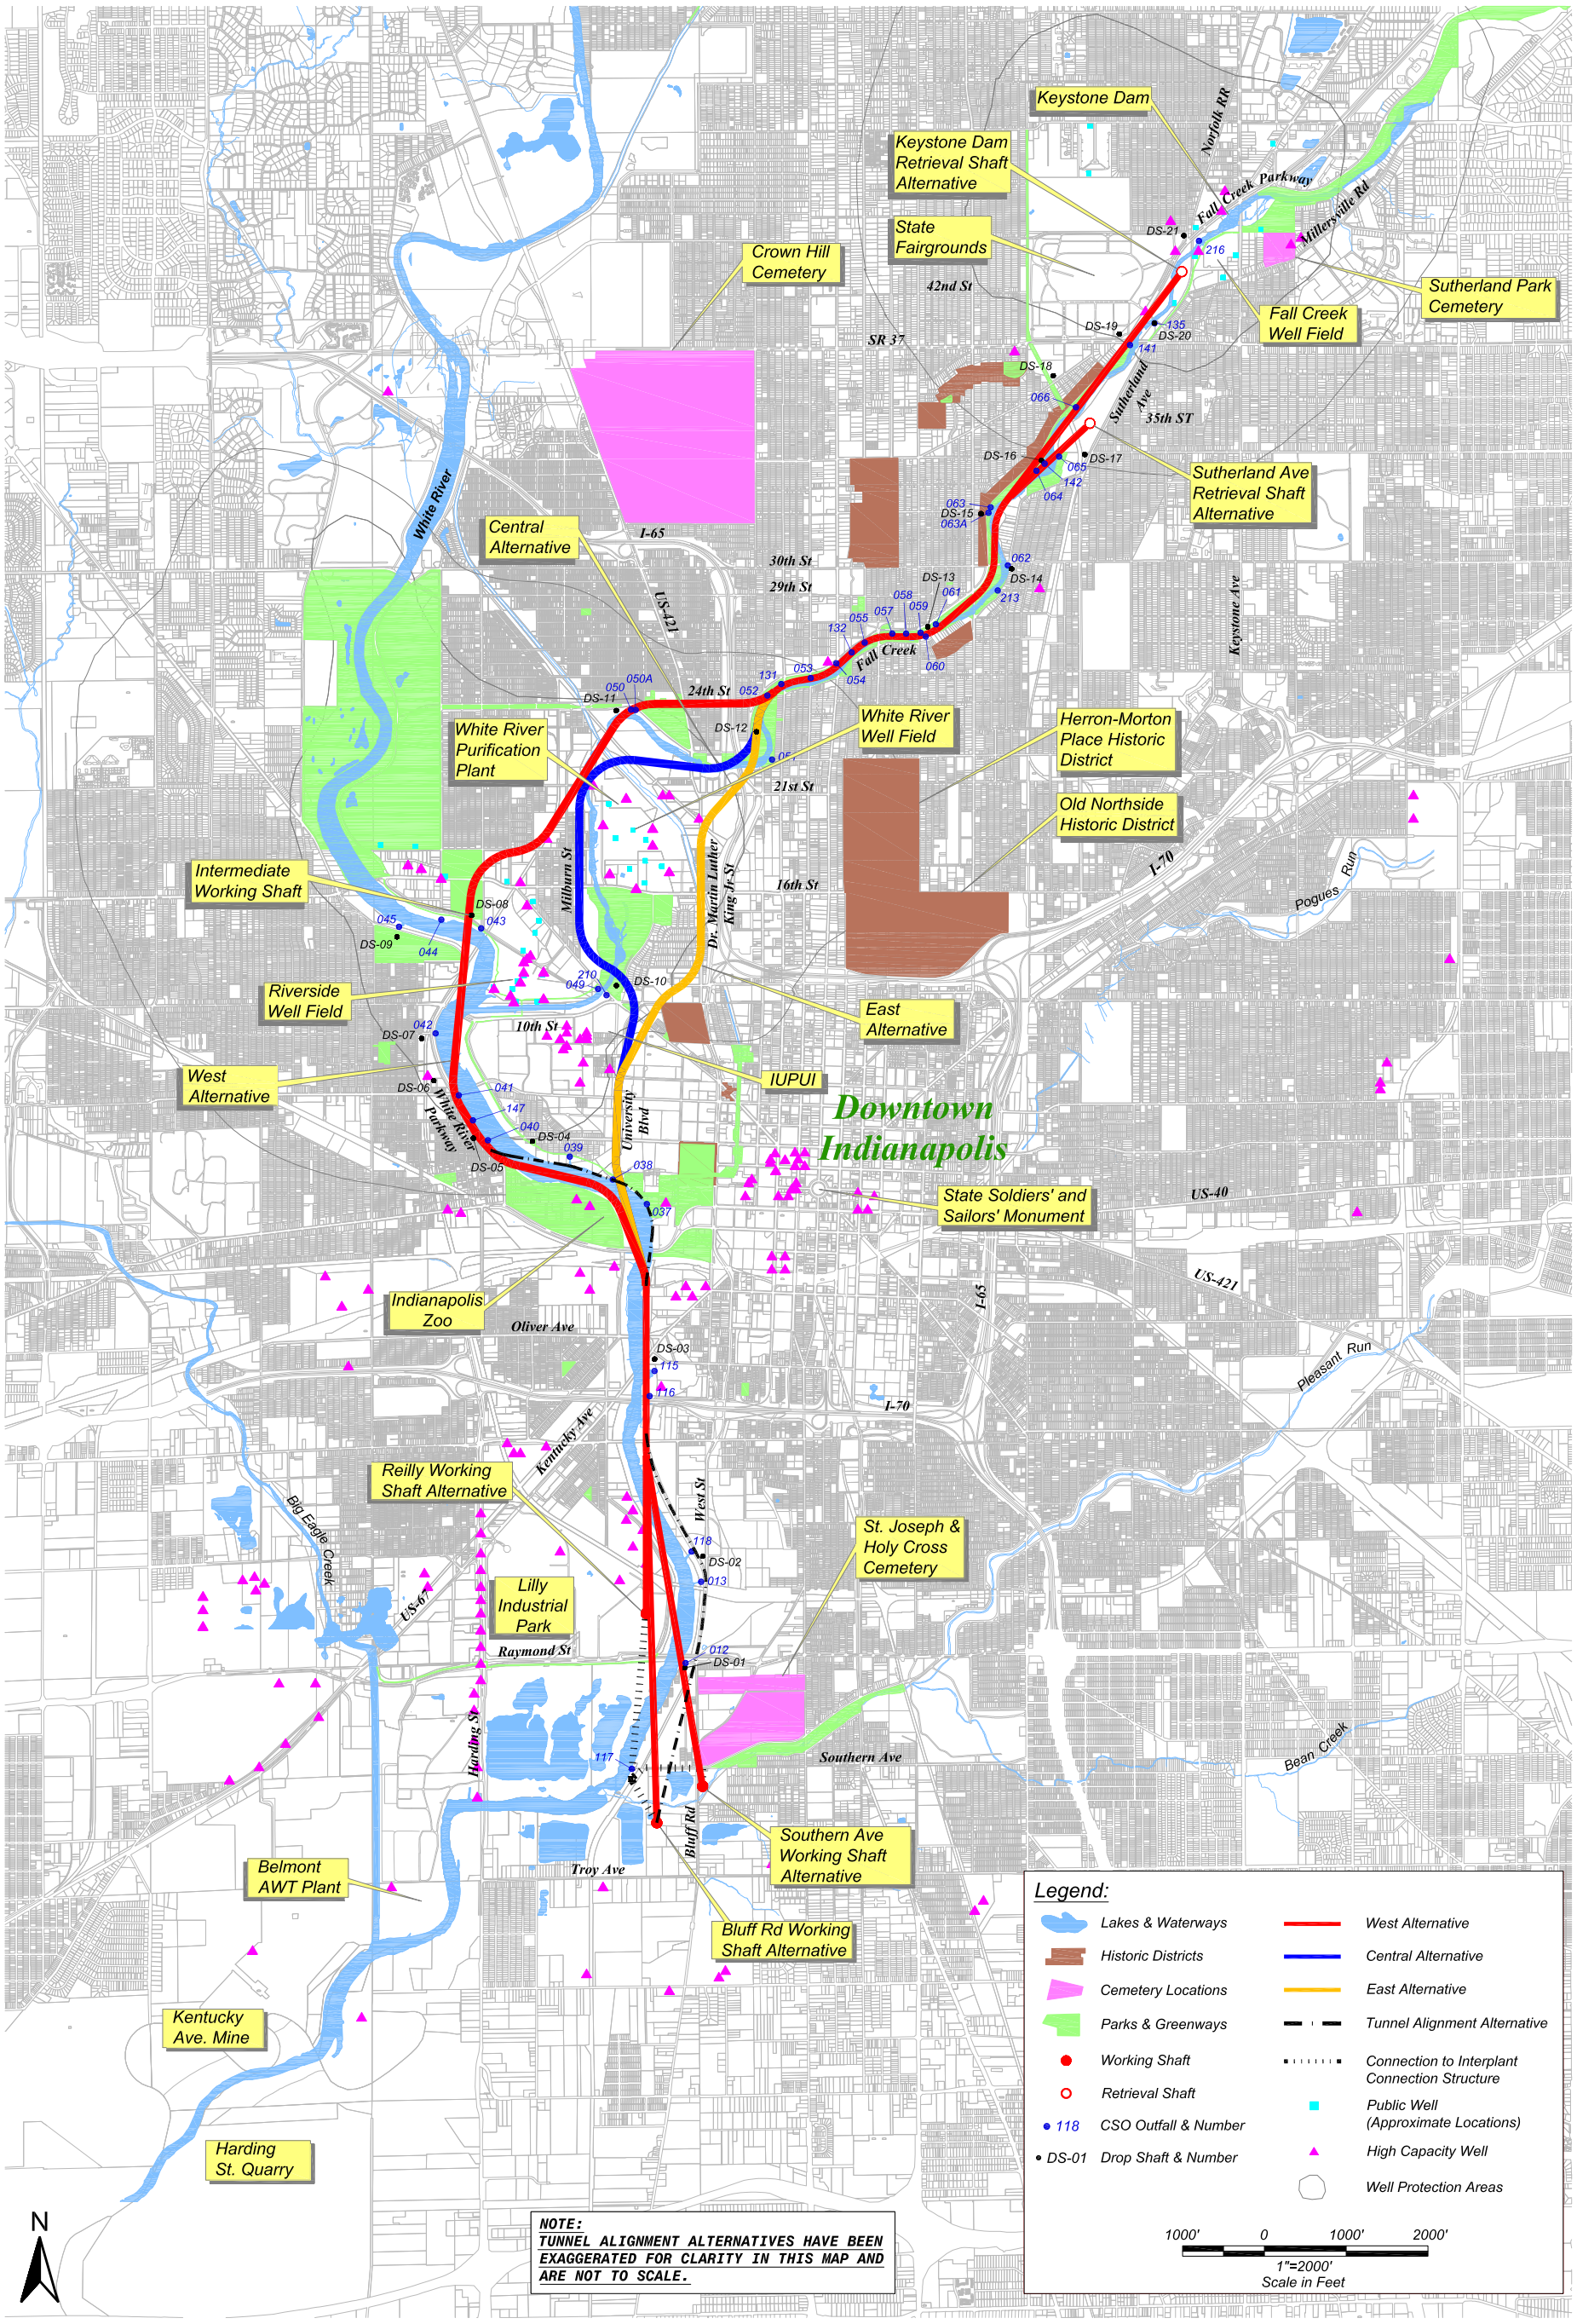

PROJECT NO. 41330	DEPT OF PUBLIC WORKS/USACE FALL CREEK EVALUATION STUDY FINAL REPORT	BLACK & VEATCH	
FIGURE ES.1	PROPOSED TUNNEL ALIGNMENT ALTERNATIVES	GEC Gulf Engineers and Consultants	