FD41330_B
D41330_B

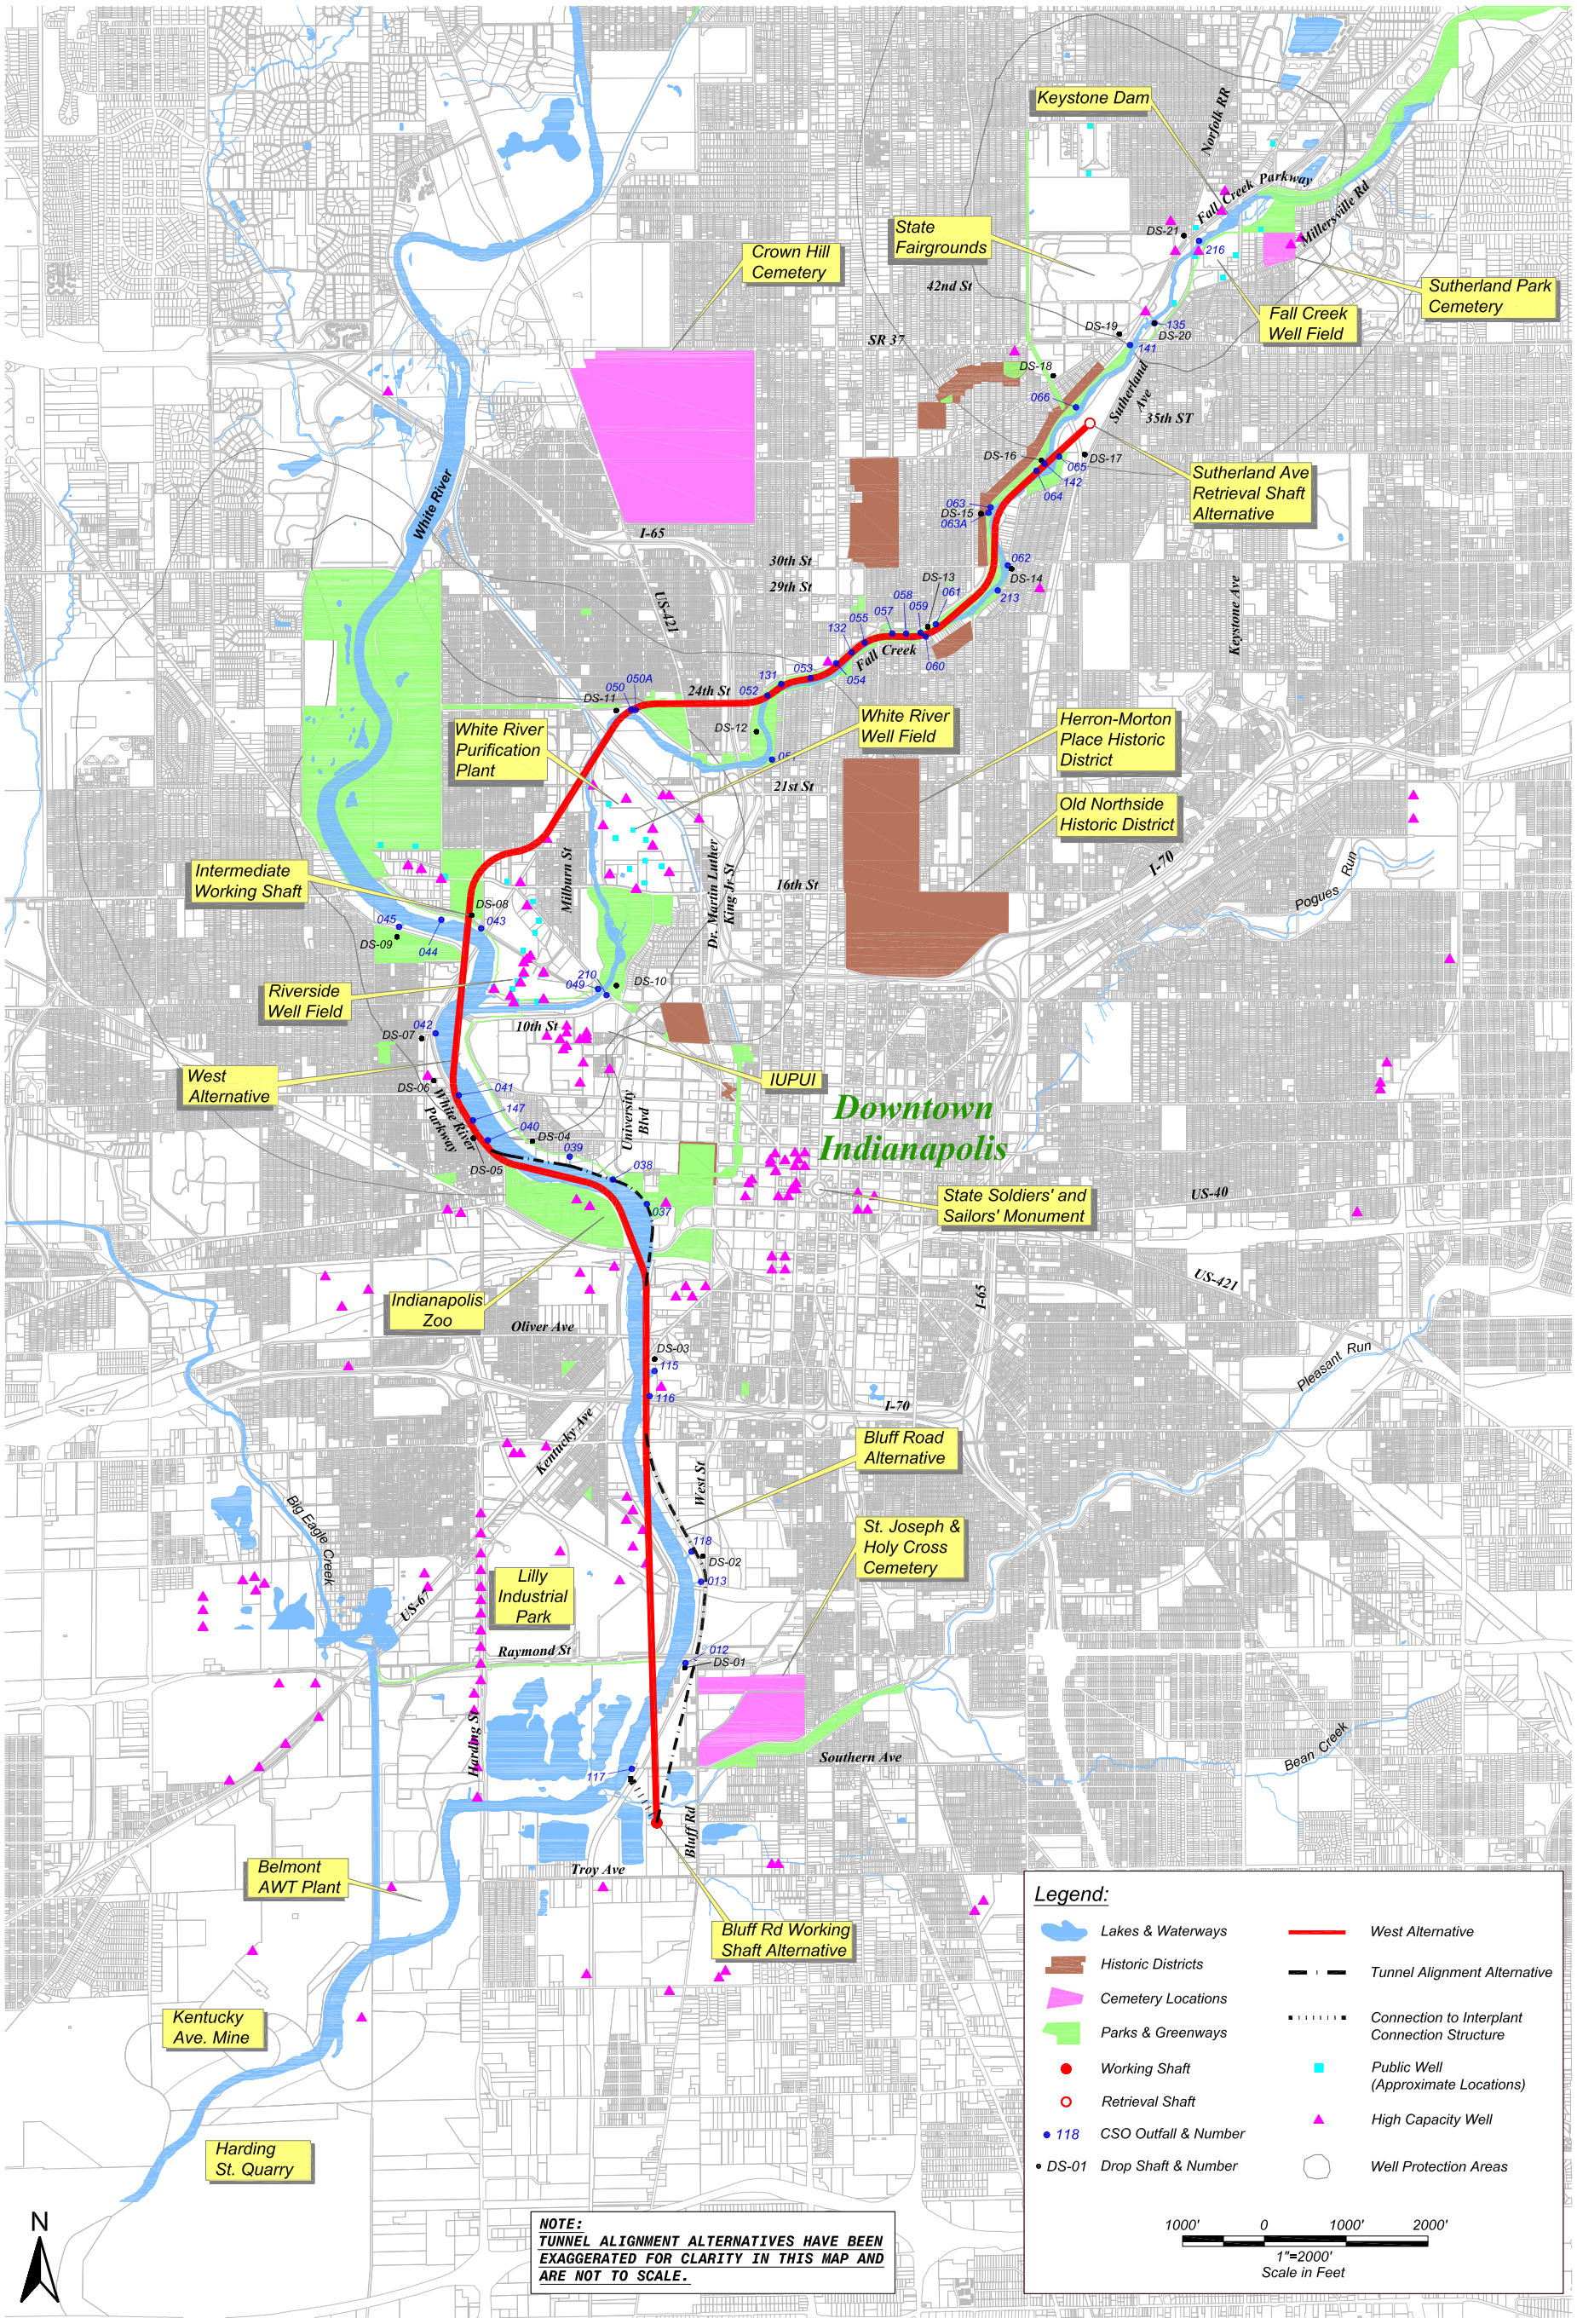

PROJECT NO. 41330	DEPT OF PUBLIC WORKS/USACE FALL CREEK EVALUATION STUDY FINAL REPORT	BLACK & VEATCH GEC Gulf Engineers and Consultants	
FIGURE ES.6	PREFERRED FALL CREEK / WHITE RIVER TUNNEL SYSTEM ALTERNATIVE		